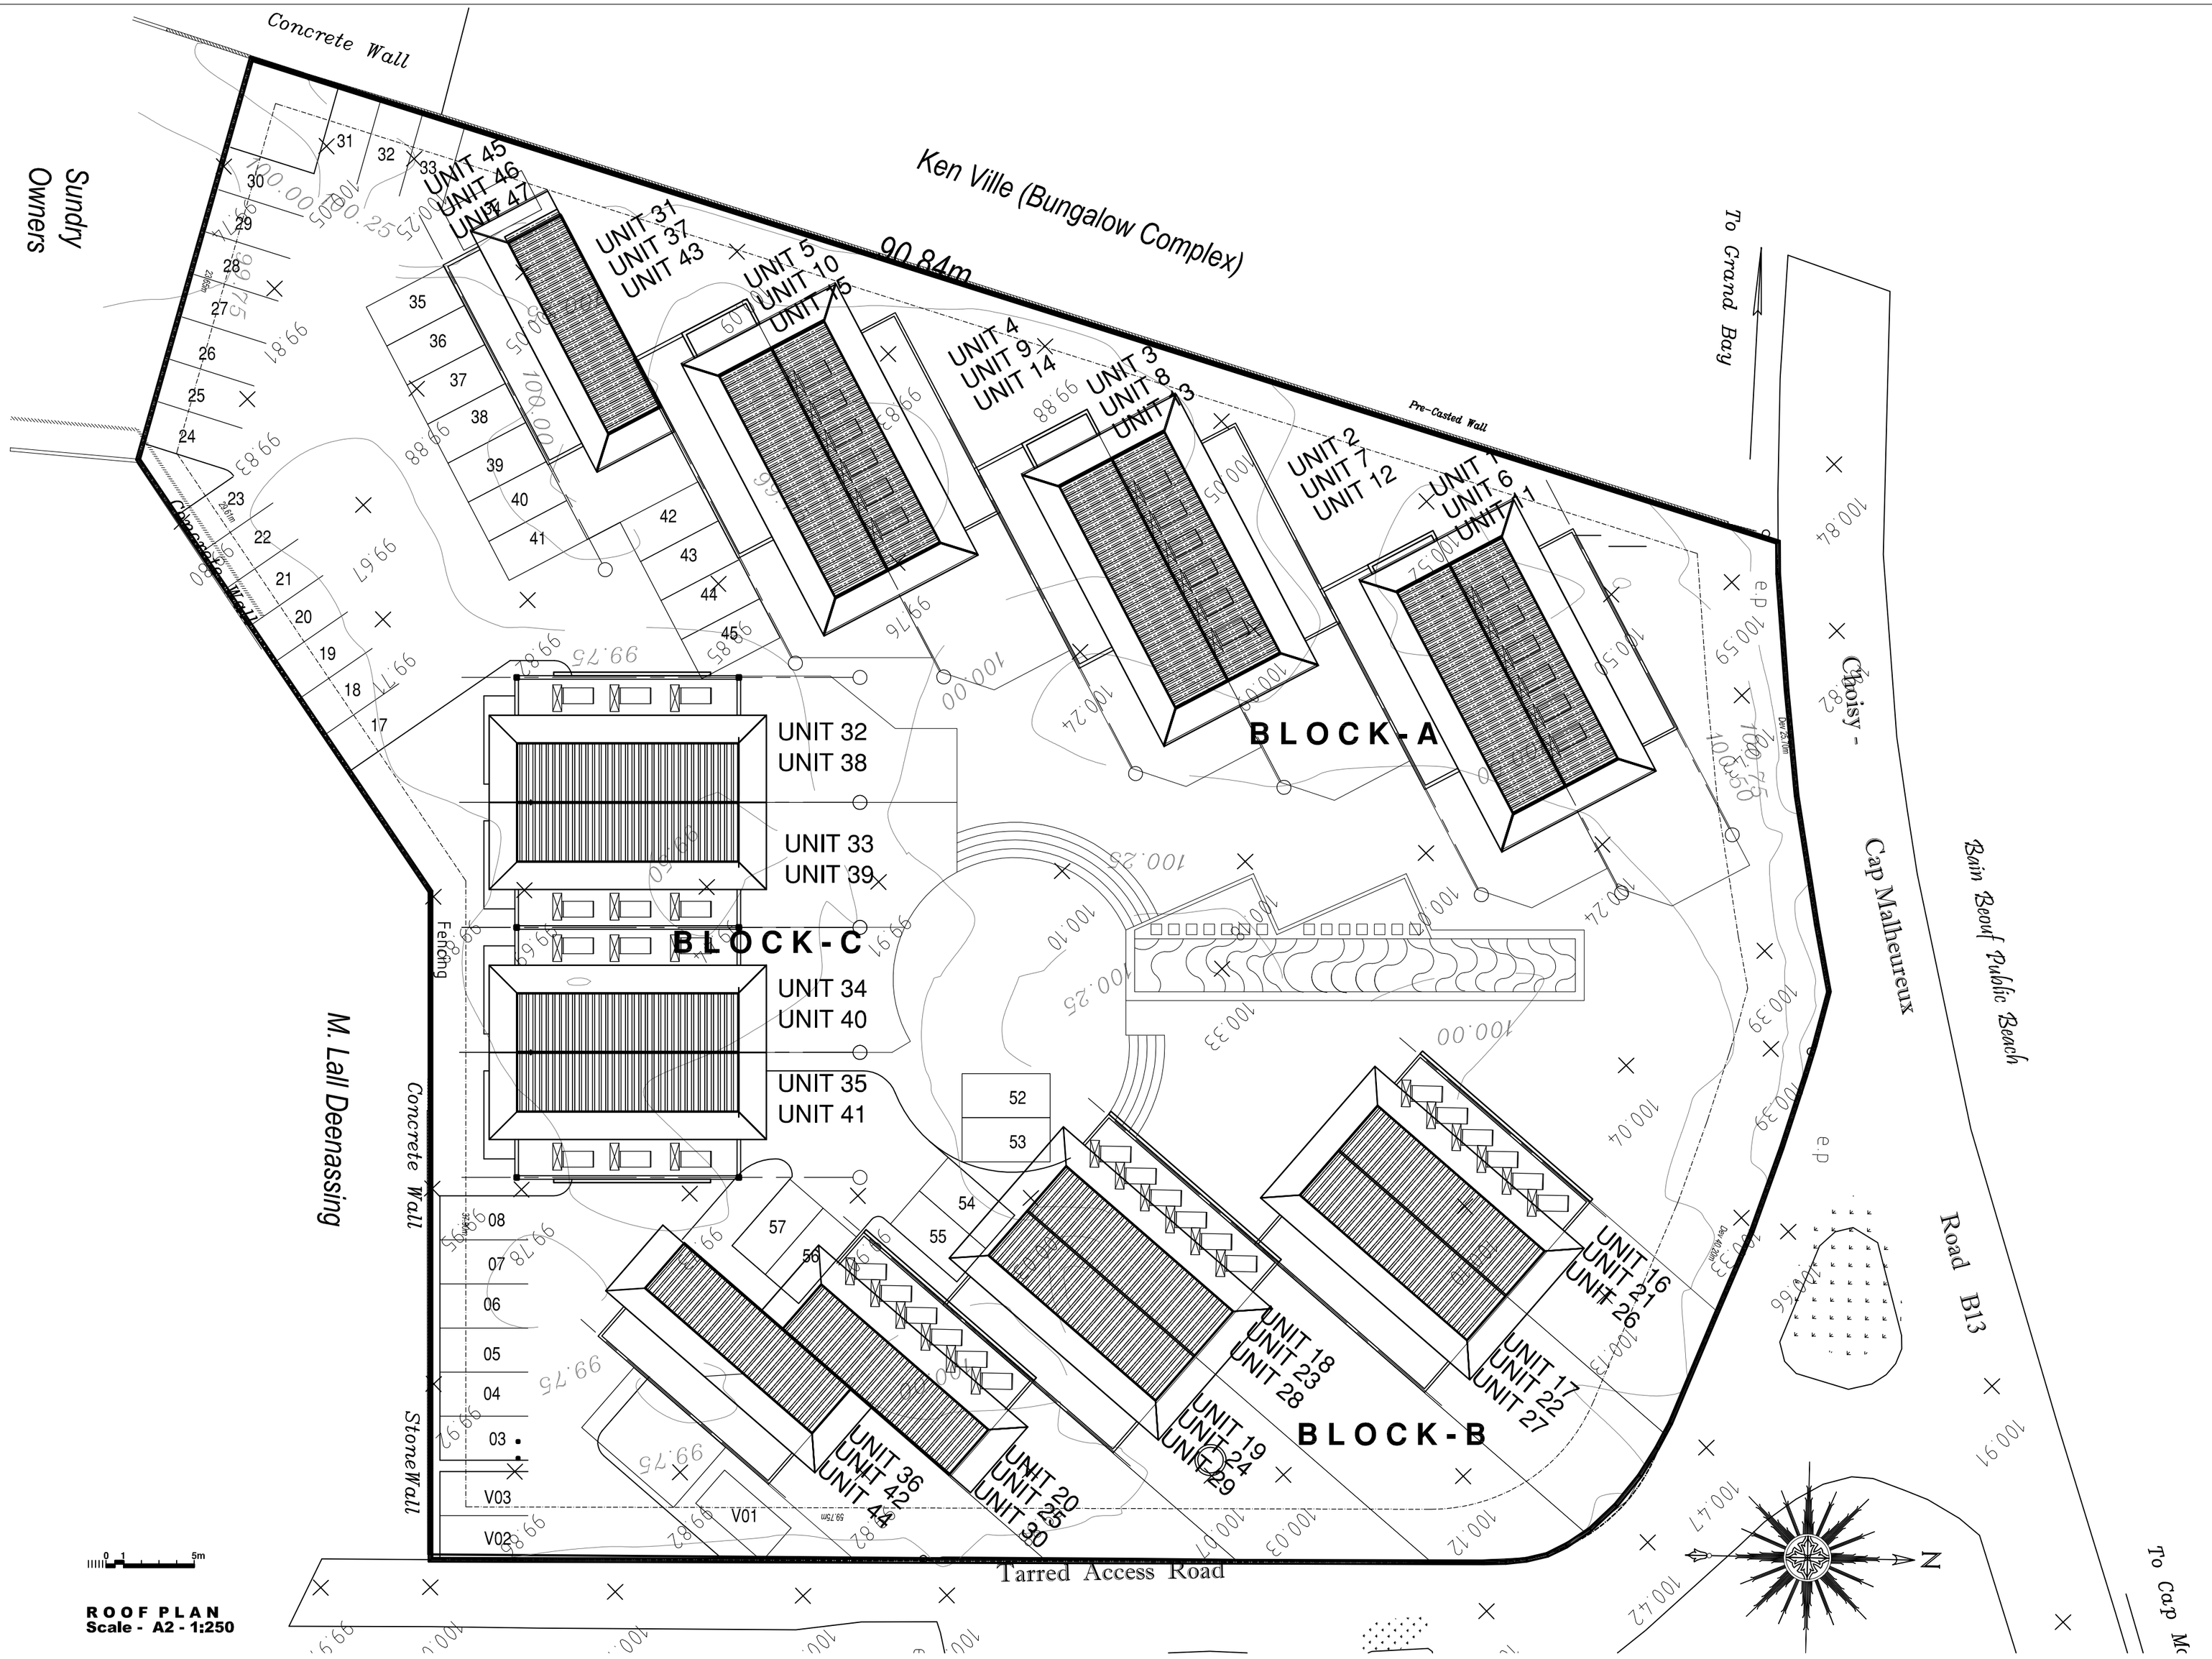

ROOF PLAN
Scale - A2 - 1:250

KNOWLEDGE BASED CREATIVE SOLUTIONS

revisions

date:	24-02-2009
number:	3
description:	for information

NOTE:
ALL DRAWINGS & DETAILS TO BE CHECKED BY A REGISTERED STRUCTURAL ENGINEER FOR INTEGRITY LOAD DISTRIBUTION & IMPLICATION ON ANY EXISTAG STRUCTURES. THE DESIGN & DETAILS OF THE STRUCTURAL ENGINEER TO BE ISSUED TO THE DESIGNER FOR DISTRIBUTION TO THE RELEVANT CONTRACTORS.

THE DESIGN PARTNERSHIP WILL NOT BE HELD RESPONSIBLE FOR ANY STRUCTURAL FAILURE THAT MIGHT OCCUR DUE TO;

a) THE NON APPOINTMENT OF SUCH ENGINEER
b) DEVIATIONS FROM STRUCTURAL DRAWINGS
c) MISCALCULATION AND / OR ERROR ON THE PART OF THE ENGINEERS DRAWINGS

001 FIGURED DIMENSIONS TO BE USED IN PREFERENCE ____TO SCALING
002 CHECK ALL DIMENSIONS AND LEVELS ON SITE PRIOR ____TO THE COMMENCEMENT OF WORK AND IMMEDIATELY ____REPORT ANY DISCREPANCIES TO THE ARCHITECT
003 ALL CONCRETE AND STRUCTURAL STEEL WORK IS TO ____BE IN ACCORDANCE WITH THE STRUCTURAL ENGINEERS ____DESIGN AND SPECIFICATION
004 STAIR NOTES _ MIN. SPECIFICATIONS
____RISERS NOT TO EXCEED 200MM IN HEIGHT
____TREADS NOT TO BE LESS THAN 250MM IN DEPTH
____NO OPENING TO BE GREATER THAN 100MM
____MIN HEIGHT OF BALUSTRADE TO BE 1050MM

project description
CAPE BAY
MAURITIUS

client
2 TRIBES

drawing description
SITE PLAN
ROOF

date	scale
21-10-2008	A3 - 1:100 A1 - 1:50

drawn
am

drawing #	revision
A019_150	3

Copyright of this drawing is invested in "the design partnership". Only with prior written permission of the author may this drawing be reproduced. All dimensions to be checked on site before work commences. Refer any discrepancies to the architect immediately. Drawings not to be scaled - refer to the dimensions. All drawings to be approved by the local authorities before construction commences, should the client commence before approval, the client does on his own risk.

JOHANNESBURG
Tel: 011 728 5474
Fax: 011 728 5817
19a Pretoria Street, Oaklands
Johannesburg
P.O. Box 3301
Parklands, 2121

PRETORIA
Tel: 012 460 2016
Fax: 012 460 8821
Cnr 155 Mackenzie & Duncan Streets
Brooklyn, Pretoria
P.O. Box 2864
Brooklyn Square, 0075

the design Partnership (pty) ltd